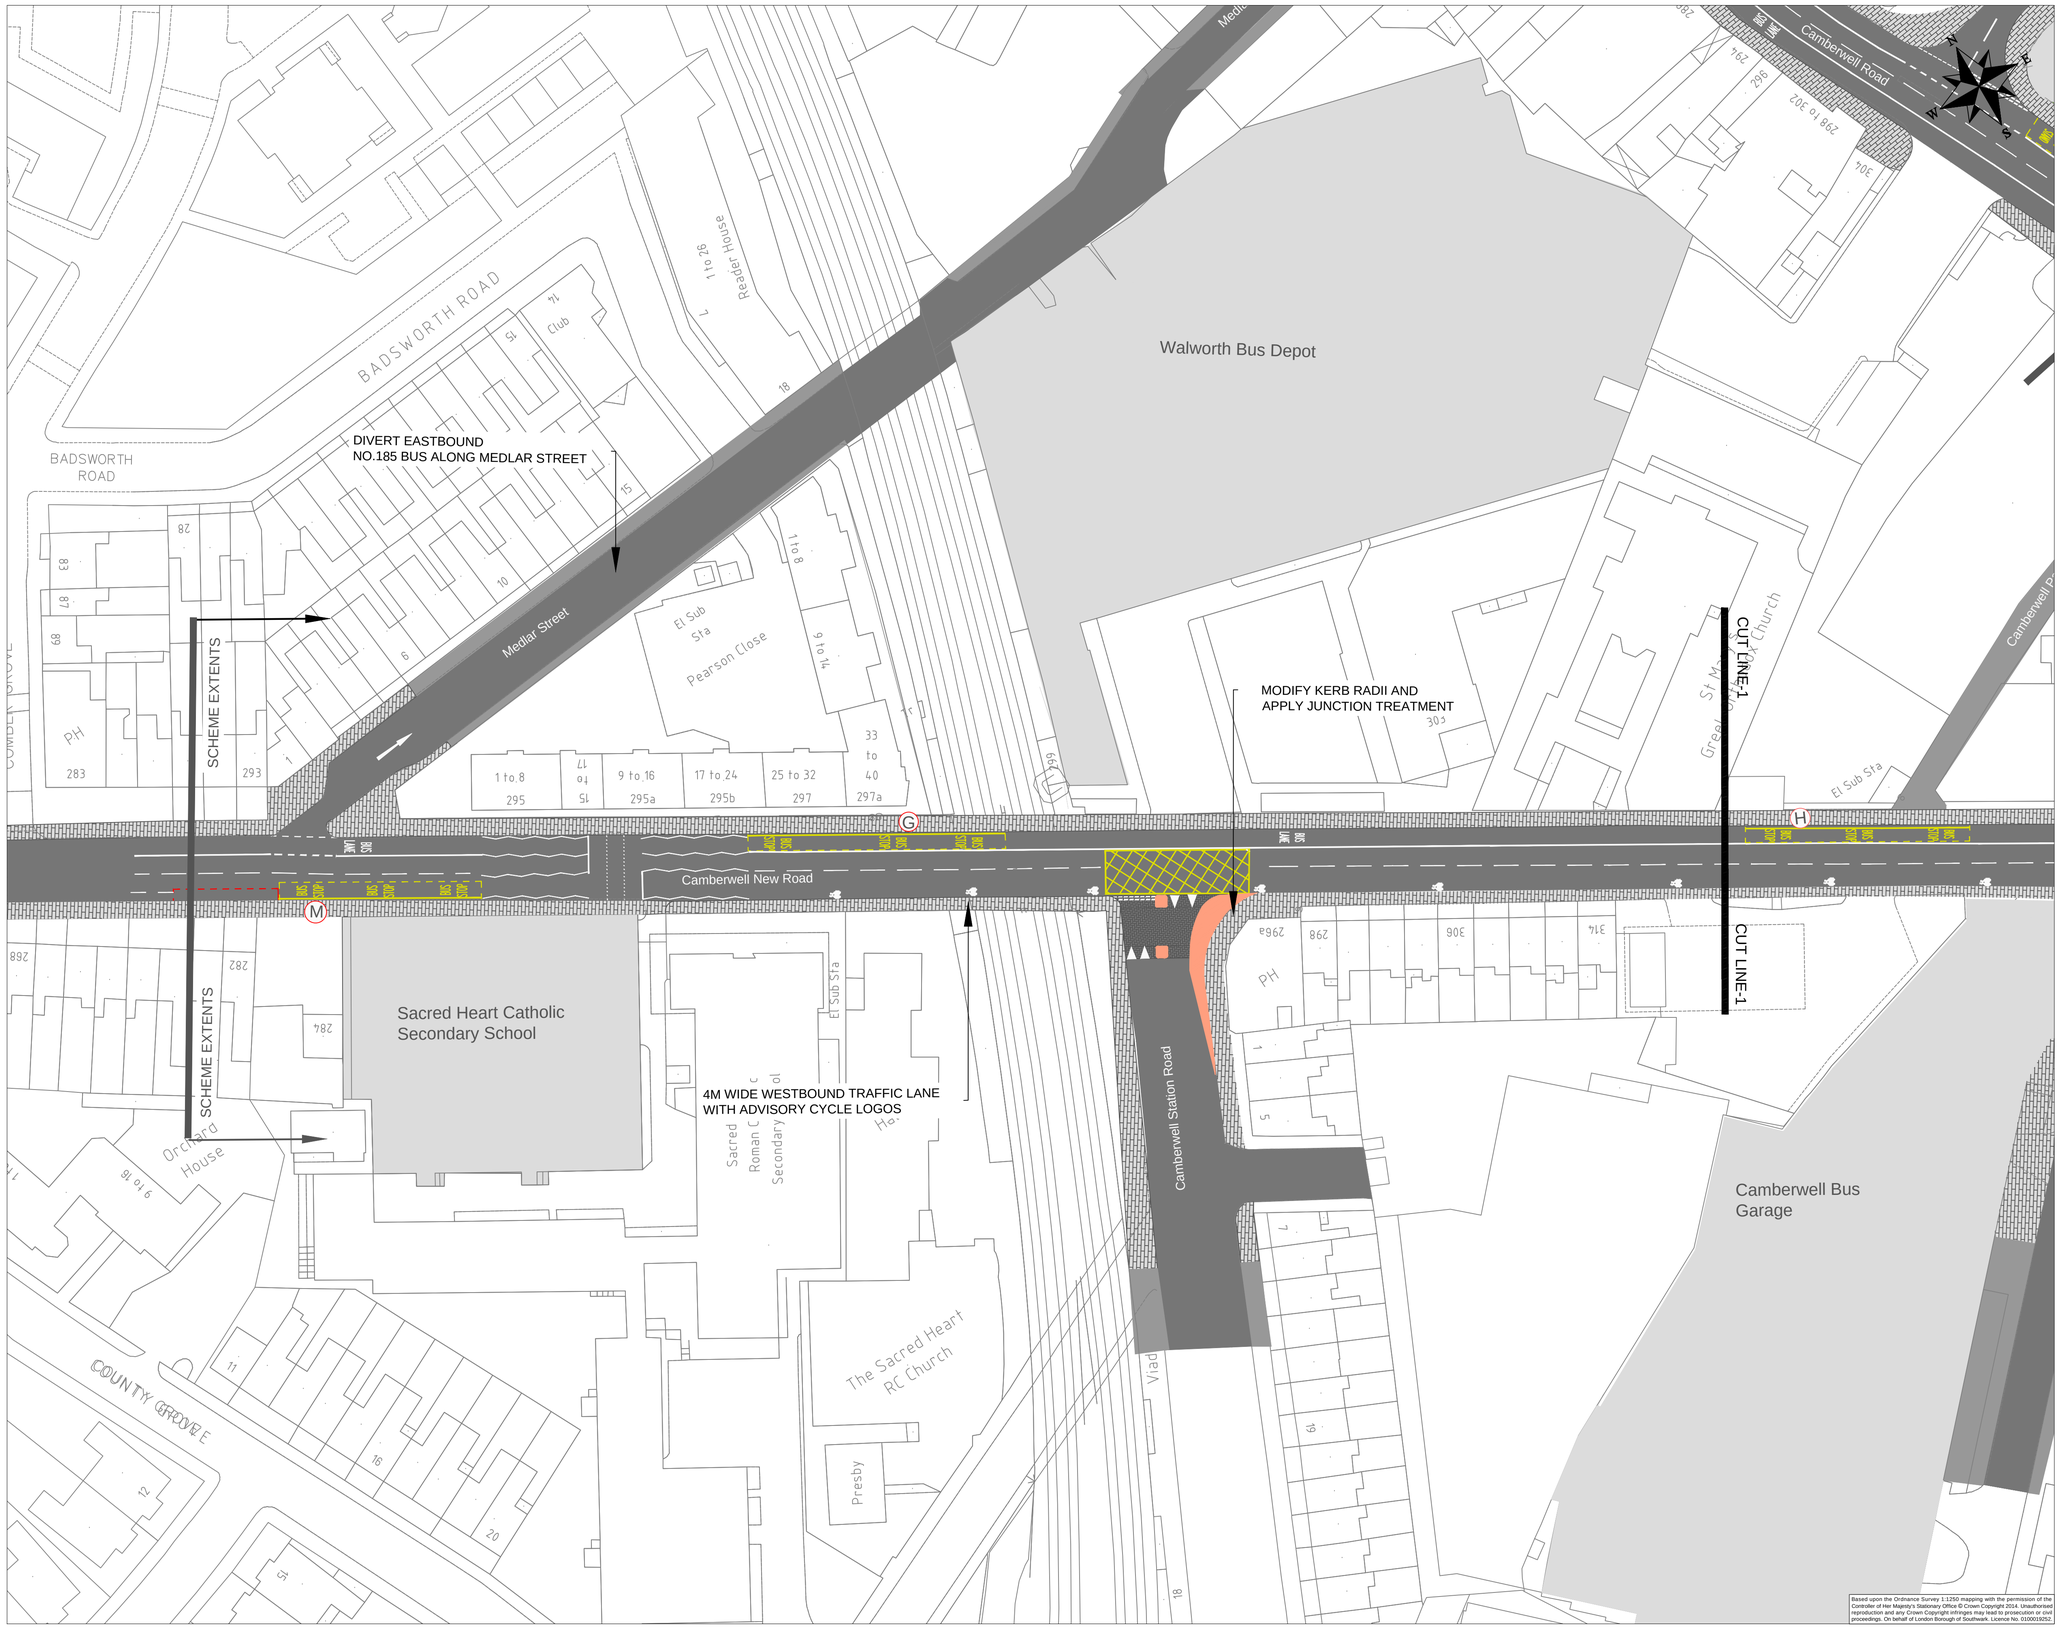

LEGEND / NOTES.

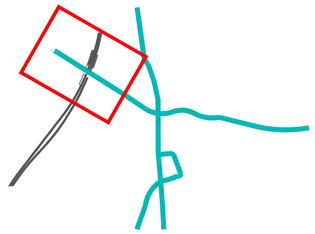

FOOTWAY PAVING/REFURBISHMENT

KERB REALIGNMENT /FOOTWAY WIDENING

SPLITTER ISLAND/PEDESTRIAN REFUGE CONSTRUCTION

JUNCTION TREATMENT

BUS STOP NUMBER/REFERENCE

ALTERATION TO BUS SERVICE/OPERATION

NEW TREES

PROPOSED PLANTERS

Revision	Date	Amendment	Drawn	Design	Checked	Approved

CONWAY AECOM Southwark Council

Shaping Southwark's Highways

PUBLIC REALM PROJECTS TEAM 160 TOOLEY STREET SE1P 5LX

Project: CAMBERWELL TOWN CENTRE

Title: CONSULTATION SHEET 1 OF 5

Contract No.

Scale: 1 : 500 @ A1

Purpose: CONSULTATION

Drawn	GG
Designed	GG
Checked	KC
Approved	AB

Drawing No. CTC/CONS/SKETCH 1

Rev.

File Name:

Date Drawn: JULY 2015

Date Issued: JULY 2015