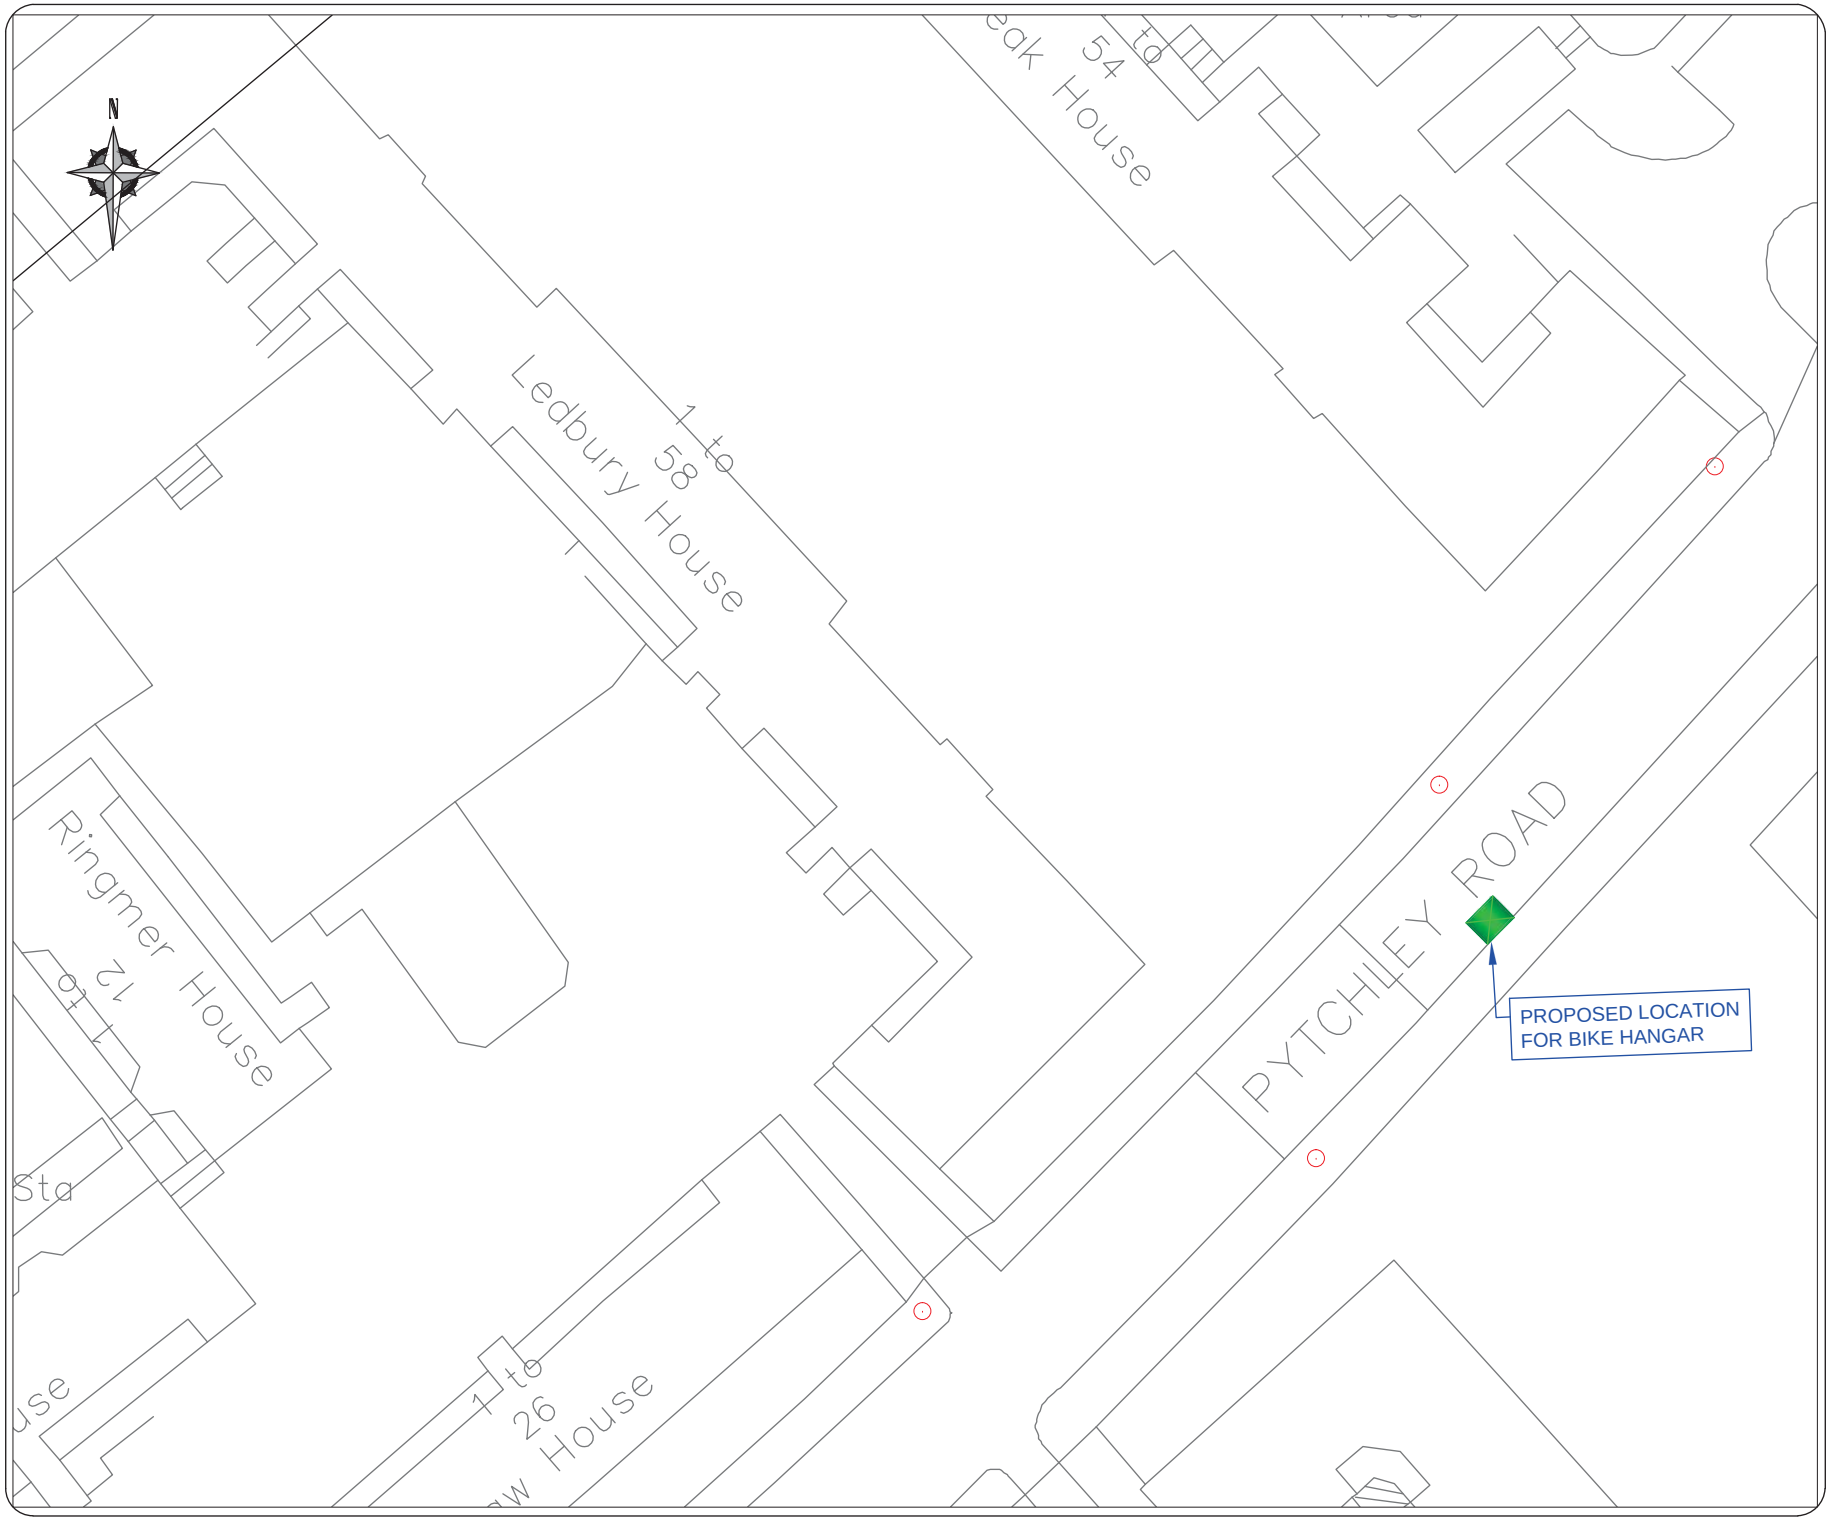

LEGEND / NOTES.

BIKE HANGAR - DIMENSIONS: LENGTH 2550mm WIDTH 2050mm, HEIGHT 1350mm

1. A SINGLE BIKE HANGAR PROVIDES PARKING FOR UP TO 6 BIKES
2. OPENS ONTO THE PAVEMENT
3. IT IS LOCATED ON THE ROAD
4. IT WILL RESULT IN LOSS OF A SINGLE PARKING SPACE

No.	Date	Revision

Shaping Southwark's Highways

PUBLIC REALM PROJECTS TEAM 160 TOOLEY STREET SE1P 5LX

Project	BIKE HANGARS
Title	PYTCHLEY ROAD
Contract No.	60343287 - C0265
Scale	1:500
Drawing No.	SR37
Date Drawn	NOV 2015
Date Issued	-

Drawn	LO
Designed	LO
Checked	RT
Approved	IG
Rev.	