ISO FULL BLEED A3 420 X 297 MM

S:\TRANSPORT PROJECTS\MINOR WORKS\SCHOOL STREETS\ANPR LOCATIONS\SC8 - GOODRICH PRIMARY DRAWINGS\LBS-SS-ANPR-SC8-GOODRICH_PRIMARY_SCHOOL-01 REV A.DWG

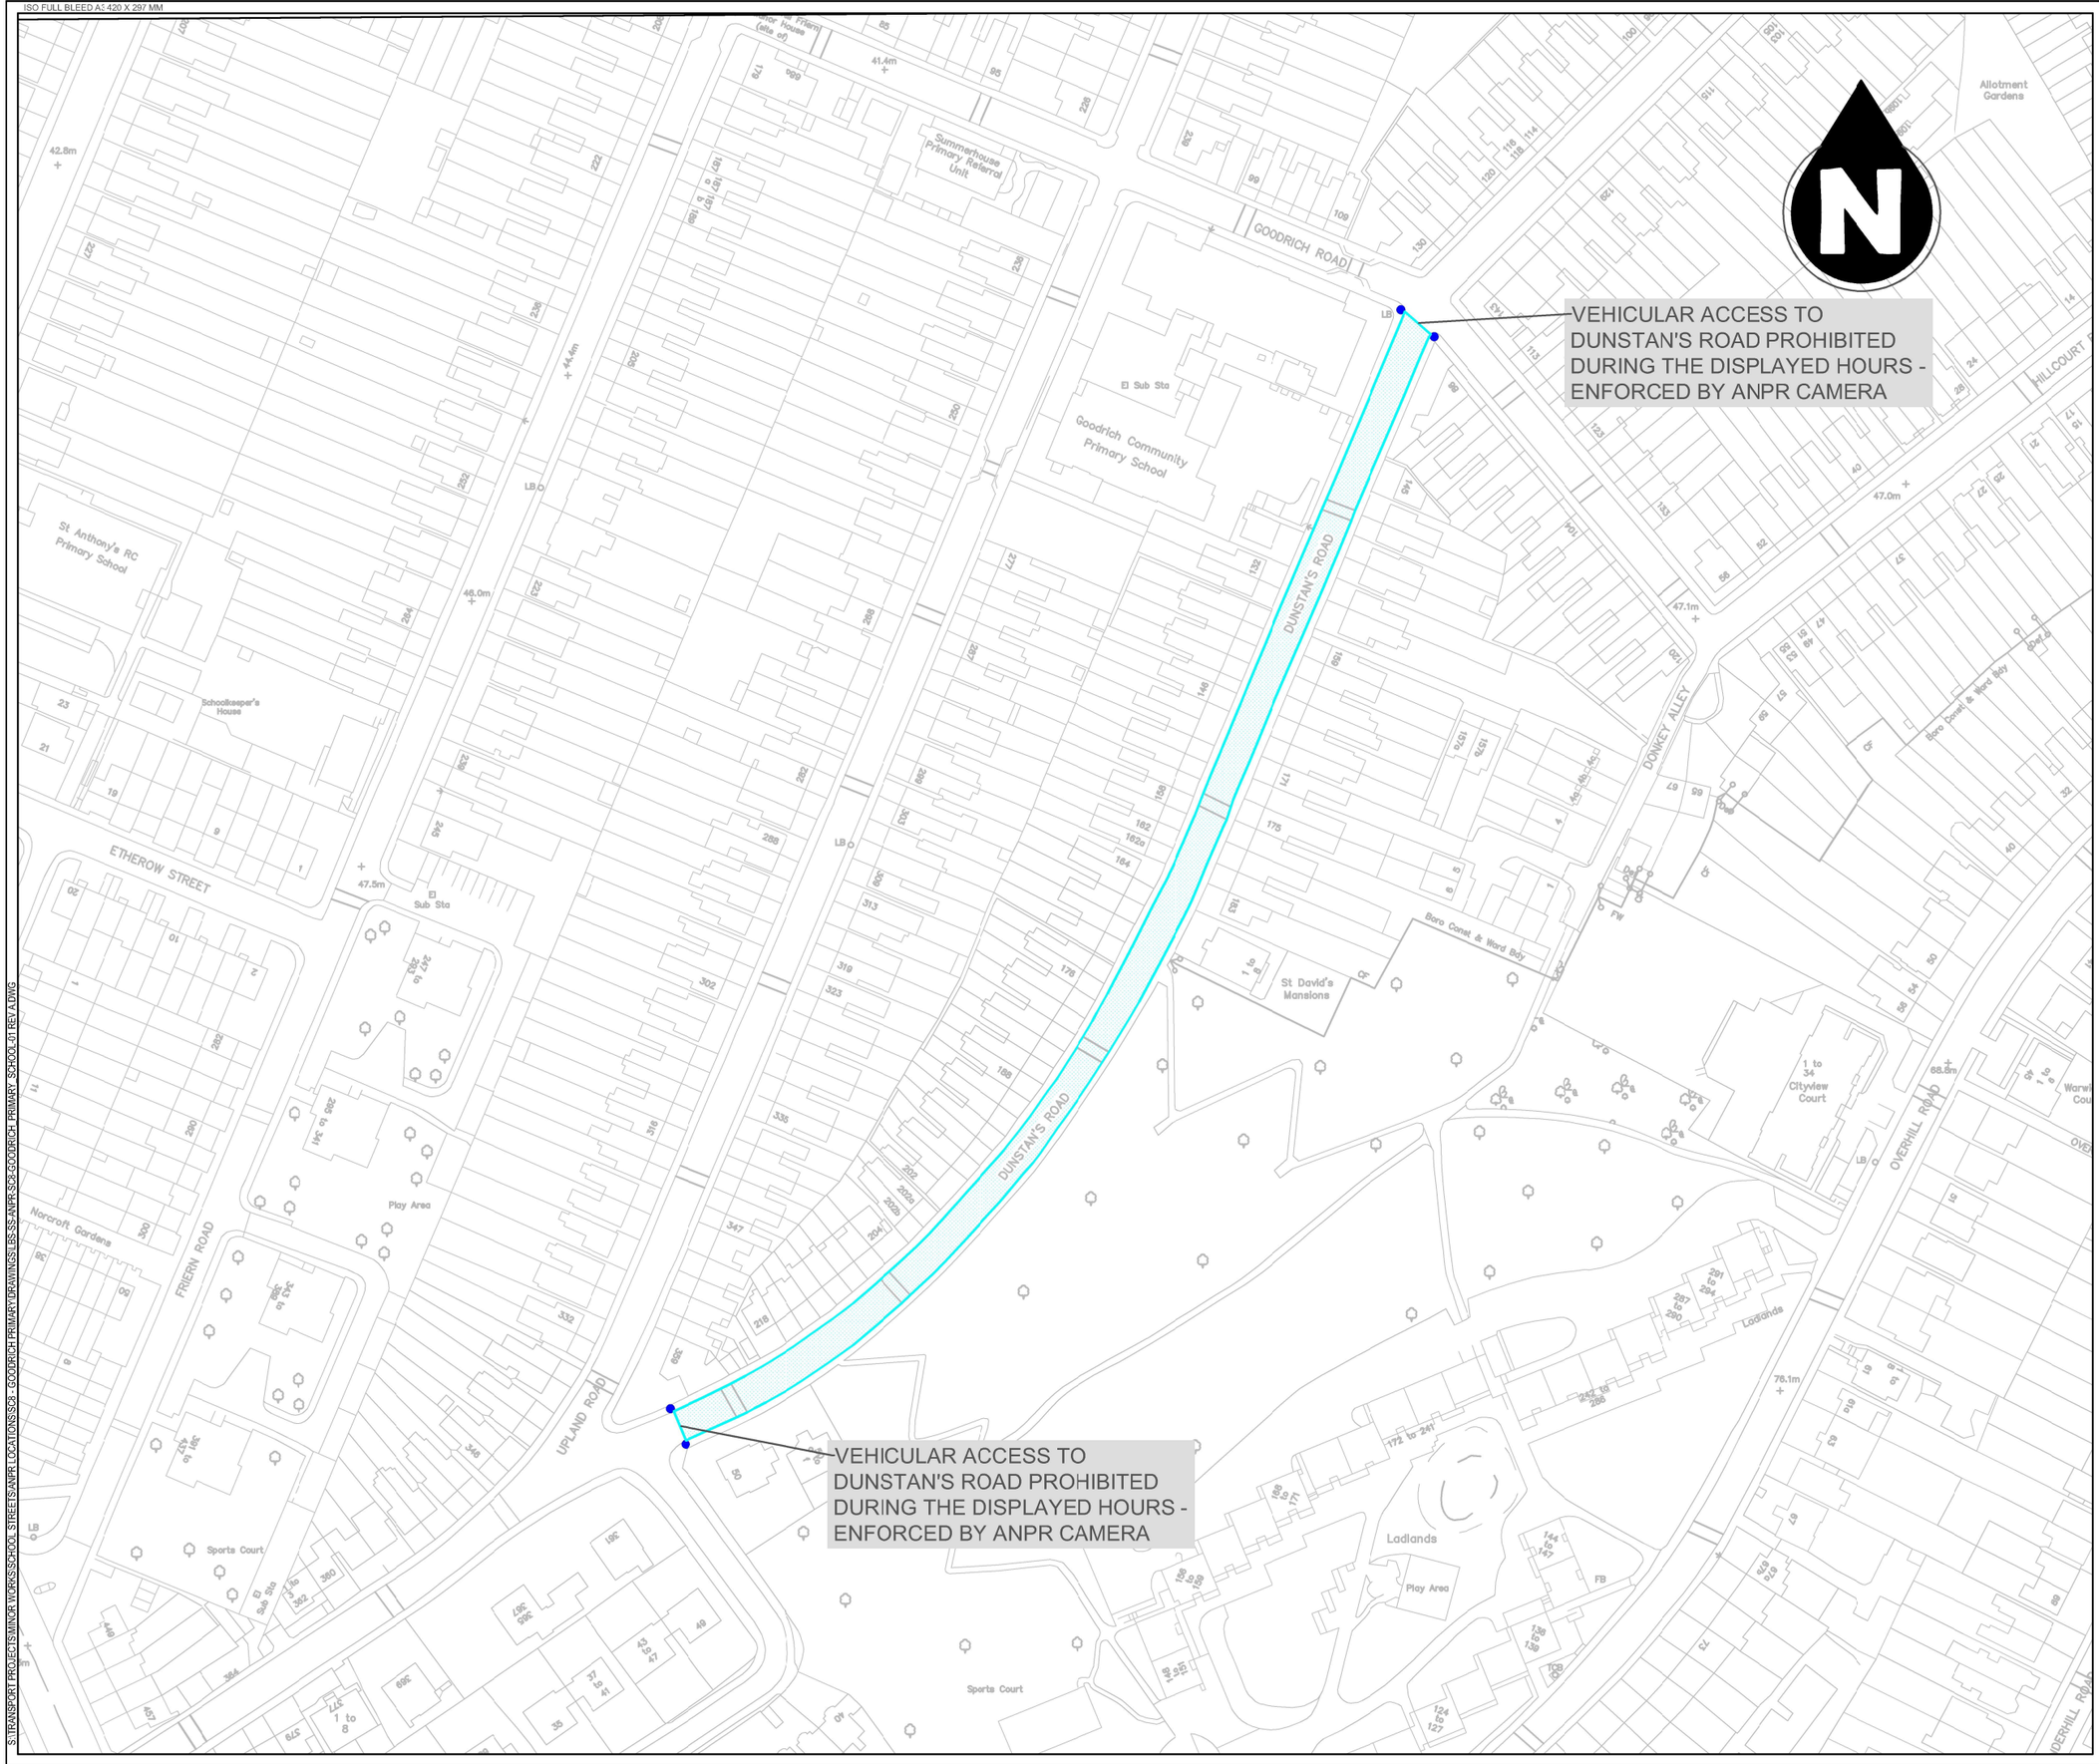

NOTES

1. Dimensions in meters, unless otherwise stated.
2. This drawing should be read in conjunction with other relevant engineering details, drawings & specifications.
3. Any discrepancies should be reported to the design engineer immediately, so that clarification can be sought prior to the commencement of works.
4. The dimensions must be verified on site before construction.
5. All works are to be in accordance with Southwark borough council specification and standards.

KEY

ANPR ZONE EXTENTS

DIAGRAM 618.3 SIGNAGE (BELOW)

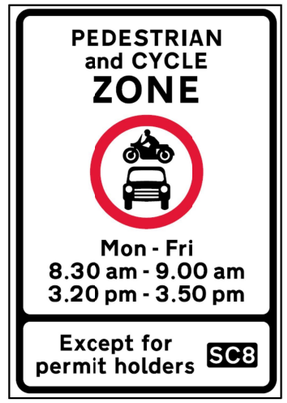

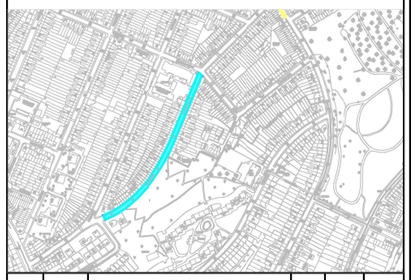

REV	DATE	REVISION DESCRIPTION / DETAILS	DRN BY	CHKD BY	APRVD BY
A	8.12.21	OUTLINE DESIGN	TA	GM	GM

Southwark Council
southwark.gov.uk
160 TOOLEY STREET LONDON SE1P 5LX

PROJECT:
MINOR WORKS
SCHOOL STREETS ANPR
SC8 - GOODRICH PRIMARY SCHOOL

TITLE:
MASTER PLAN

STATUS: OD		DRAWN	TA
		DESIGNED	TA
SCALE: N.T.S.		CHECKED	GM
		APPROVED	GM
DRAWING NO: LBS/MW/GOODRICH_ROAD/01		REV: B	
DATE DRAWN: 17 DEC 2021	DATE ISSUED: 1 FEB 2021		